1

RevNo	Revision note	Date	Signature	Checked

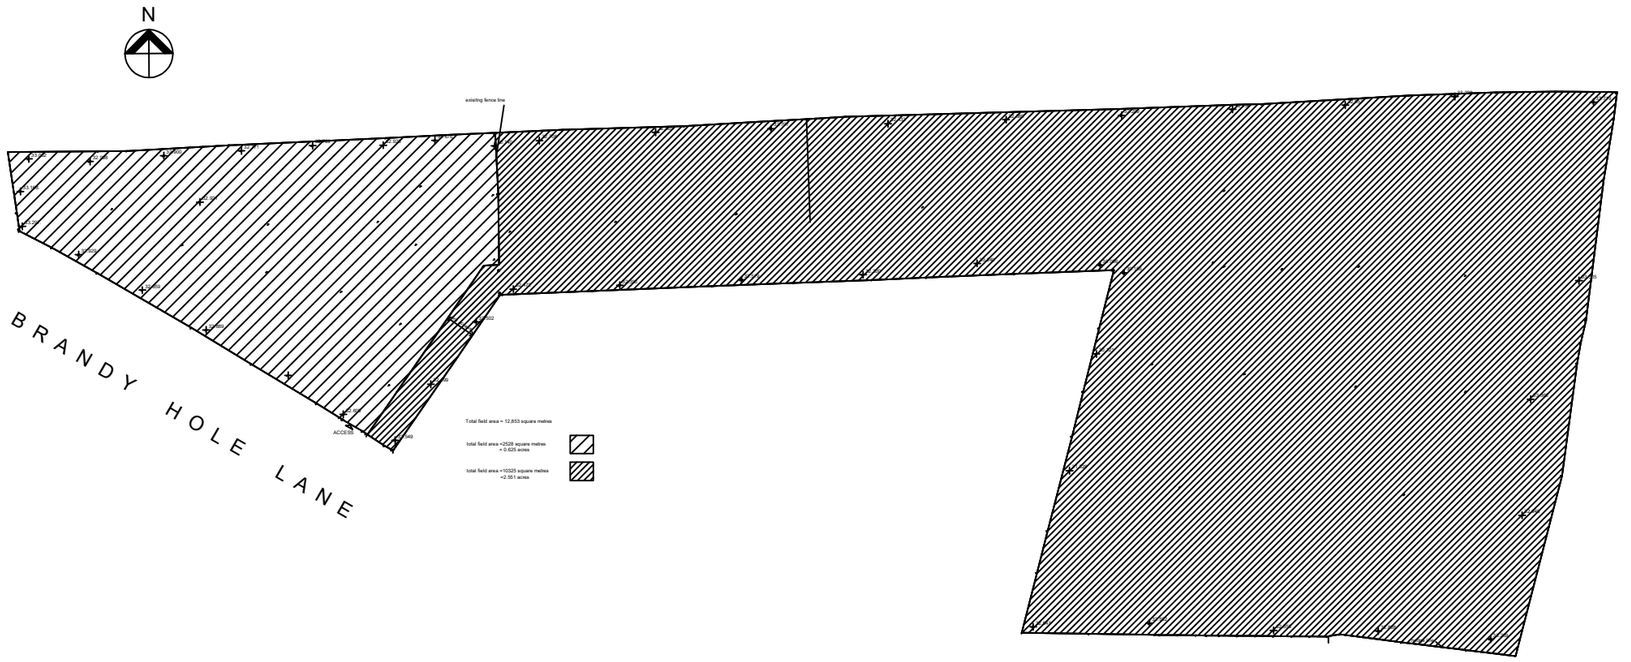

Project: Field Survey Off Brandy Hole Lane Midhurst, PO19 5RY	Client: Ms. Sarah Dabrowski Brandy Hole Lane	Date: Feb. 2016
MBT Surveys The Studio Office 9 Parkhurst Grove Horley, Surrey tele. 01435 867371	Drawing: Survey of exisitng.	Scale: 1:500
	7240-4	A 1